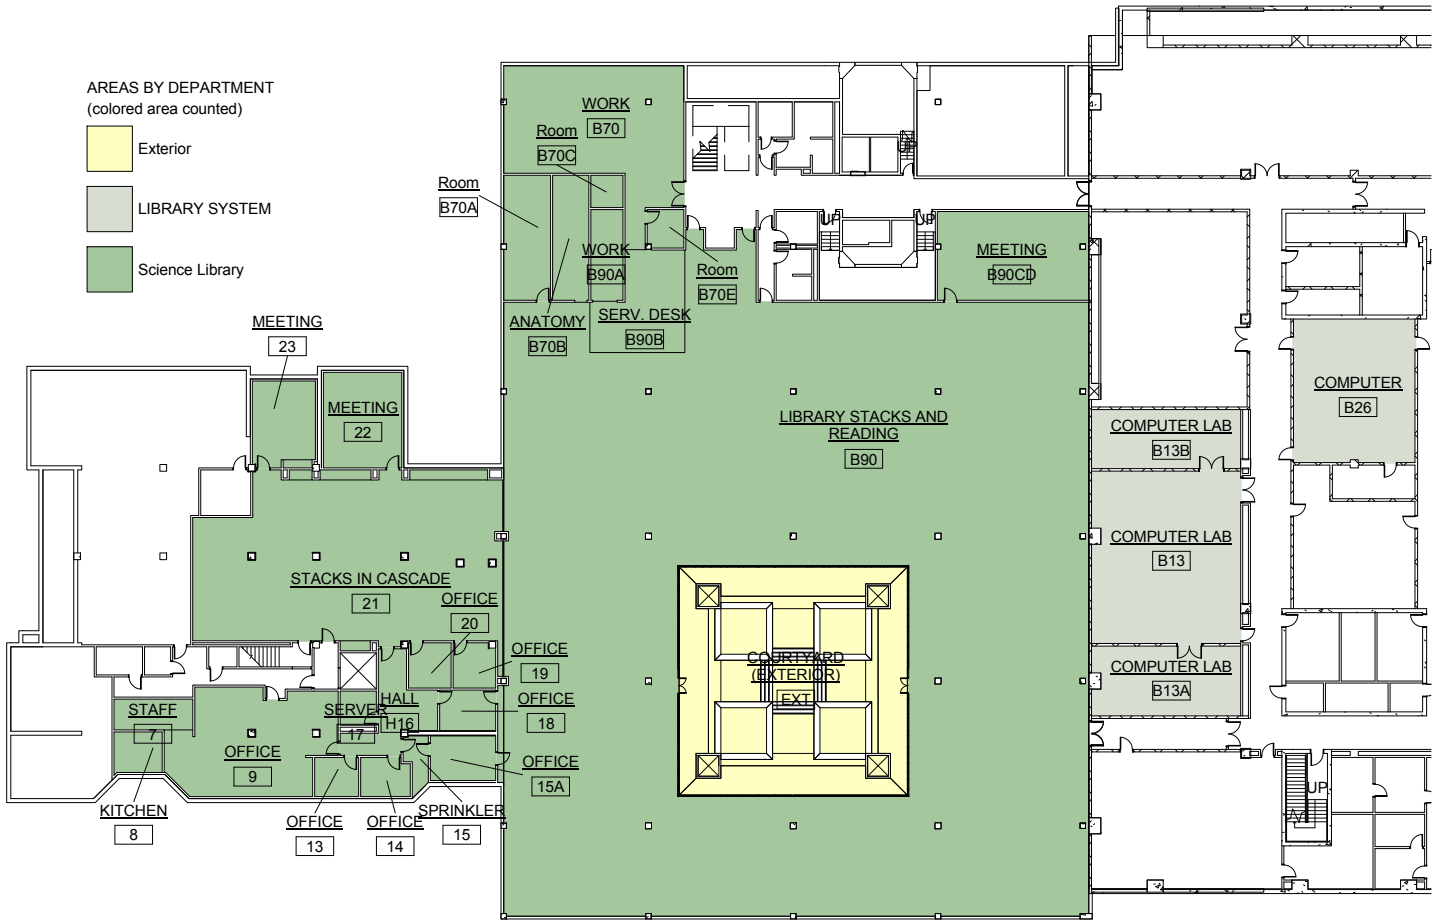

ROOM AREAS		
Number	Name	Area
7	STAFF	150 SF
8	KITCHEN	121 SF
9	OFFICE	970 SF
13	OFFICE	106 SF
14	OFFICE	117 SF
15	SPRINKLER	68 SF
15A	OFFICE	180 SF
17	SERVER	77 SF
18	OFFICE	140 SF
19	OFFICE	116 SF
20	OFFICE	119 SF
21	STACKS IN CASCADE	3083 SF
22	MEETING	463 SF
23	MEETING	335 SF
B70	WORK	1373 SF
B70A	Room	362 SF
B70B	ANATOMY	281 SF
B70C	Room	64 SF
B70E	Room	86 SF
B90	LIBRARY STACKS AND READING	18942 SF
B90A	WORK	182 SF
B90B	SERV. DESK	491 SF
B90CD	MEETING	829 SF
H16	HALL	307 SF
Science Library: 24		28963 SF
B13	COMPUTER LAB	1582 SF
B13A	COMPUTER LAB	635 SF
B13B	COMPUTER LAB	545 SF
B26	COMPUTER	1077 SF
LIBRARY SYSTEM: 4		3840 SF
EXT	COURTYARD (EXTERIOR)	3259 SF
Exterior: 1		3259 SF
Grand total: 29		36062 SF

PIVOT ARCHITECTURE

CONCEPTUAL DESIGN
UNIVERSITY OF OREGON LIBRARIES
UO SCIENCE LIBRARY

PROJECT NO: 1230
DATE: 1-23-2013
DRAWN: TKB CHECKED: Checker

AREA1

1 BASEMENT FLOOR PLAN

1" = 30'-0"