LEGEND

2X2' SUSPENDED ACOUSTICAL CEILING TILE

12X12" GLUE-UP ACOUSTICAL CEILING TILE.

NOTES:

- LOCATION & QUANTITY OF LIGHT FIXTURES TO BE DESIGNED BY CONTRACTOR & COORDINATED W/ARCHITECT. SEE SHEET A5.3. COORDINATE LOCATION W/ CEILING FAN MANUFACTURER CLEARANCE REQUIREMENTS.
- MECHANICAL DISTRIBUTION TO BE DESIGNED BY CONTRACTOR & COORDINATED W/ ARCHITECT.

KEY NOTES:

3 2X8 LEDGER W/ 1/2" DIA EXPANSION ANCHORS 6" MIN EMBED INTO EXIST CONC WALL @ 48" MAX O.C.REMOVE & REWORK EXIST. WALL FINISH & FURRING AS REQ'D @ LEDGER.

4 1 3/4" X 7 1/4" LVL CEILING JOISTS @ 16" O.C. MAX ABOVE SUSPENDED ACOUSTICAL CEILING.

5 INSTALL JOIST HANGERS AT ENDS OF LVL JOISTS ABUTTING EXISTING ROOF BEAM.

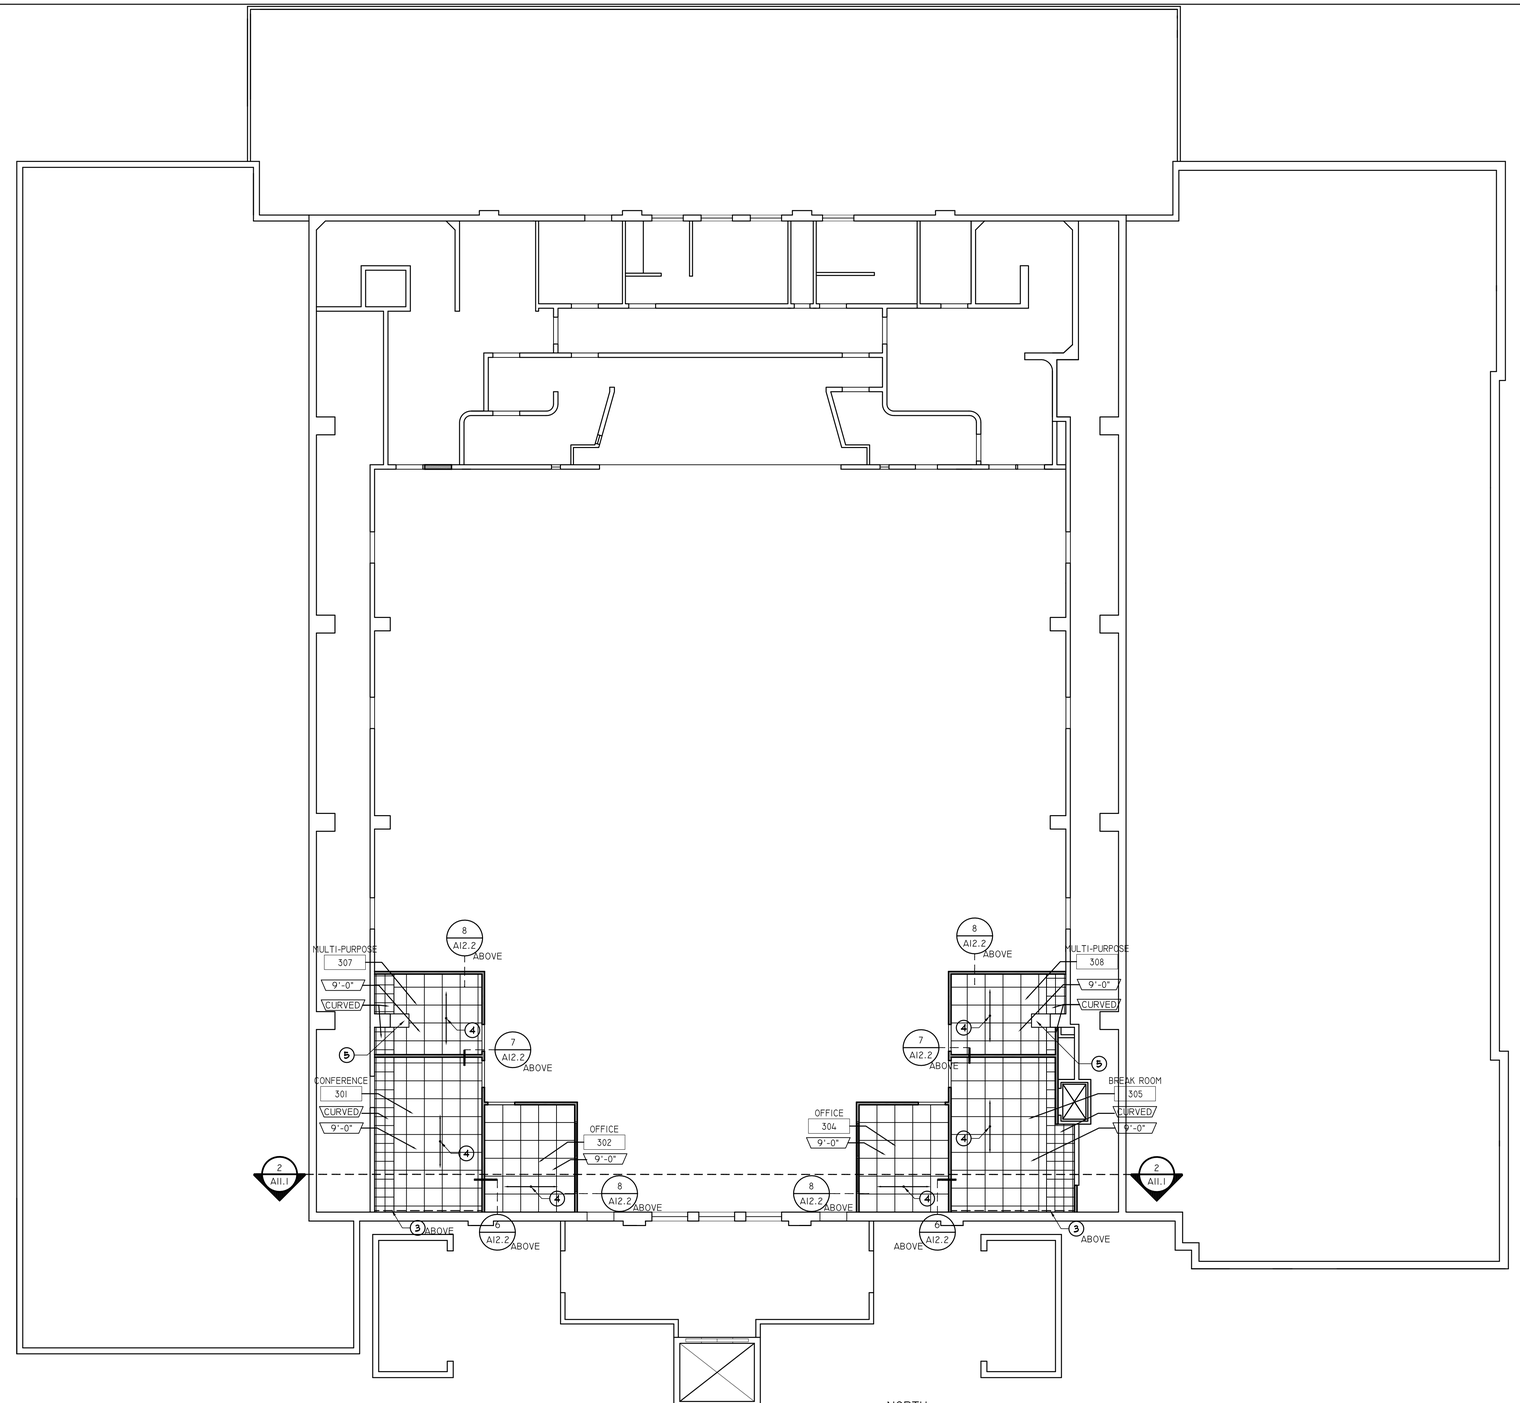

1 LOW CEILING PLAN

SCALE: 1/8"=1'-0"

0 2' 4' 8' 16'

SCALE: 1/8"=1'-0"

NORTH

J:\1420-02_SOU BRITT HALL\DWG\1420-02_RCP1.DWG

ORW
OGDEN ROEMER WILKERSON
ARCHITECTURE
WWW.ORWARCHITECTURE.COM
2950 EAST BARNETT ROAD
MEDFORD OR 97504
P 541.779.5237
F 541.772.8472

REGISTERED ARCHITECT
JAMES C. ROEMER
4086
DIGITAL SIGNATURE
MEDFORD, OREGON
STATE OF OREGON

© 2013 Ogden Roemer Wilkerson Architecture. This document, and the ideas and designs incorporated herein, as an instrument of professional service, shall remain the property of Ogden Roemer Wilkerson Architecture, and shall not be reproduced, published or used, in whole or in part, for any other project or purpose without the express written authorization of Ogden Roemer Wilkerson Architecture

SOUTHERN OREGON UNIVERSITY

BRITT HALL THIRD FLOOR CLASSROOM RENOVATION

ASHLAND, OREGON

LOW CEILING PLAN

PROJECT	1420-02
DATE	06/03/14

No.	Description	Date

A5.2