NOTES:

- FURNITURE LAYOUT & PROCUREMENT BY OTHERS. SHOWN HERE FOR EXAMPLE ONLY
- POWER & DATA TO BE COORDINATED WITH FINAL LAYOUTS & TO BE PROVIDED TO ALL WORK STATIONS, OFFICES, MULTI-PURPOSE ROOMS, CONFERENCE ROOMS, RECEPTION COUNTER & BREAK ROOM AS REQUIRED BY ELECTRICAL CODE. VERIFY QUANTITY & LOCATION OF FLOOR BOXES, POWER & DATA OUTLETS WITH OWNER & FURNITURE DESIGNER.
- OFOI OVERHEAD PROJECTORS IN EACH CONFERENCE ROOM TO RECEIVE POWER & DATA.
- OFOI REFRIGERATOR & MICROWAVE IN BREAK ROOM TO RECEIVE POWER.
- PATCH FLOOR AND CEILING PENETRATIONS RESULTING FROM REMOVAL, OR REROUTING OF NEW OR EXISTING PIPING, DUCTWORK, CONDUIT, ETC. FINISH AS REQUIRED FOR NEW OR EXISTING ADJACENT SURFACES.
- FLOOR MOUNTED POWER & DATA OUTLETS SHALL BE WIRED IN FLOOR JOIST SPACE FROM ROOMS BELOW TO ALL WORK STATIONS NOT ADJACENT TO WALLS. COORDINATE LOCATIONS & ACCESS W/ OWNER.
- SEE DEMO SHEET A2.1 FOR EXISTING RECEPTACLES TO REMAIN
- EXISTING CIRCUITS AT THE BACKSTAGE PANEL CAN BE RE-PURPOSED. COORDINATE WITH OWNER
- MAXIMUM OF TWO SPACES PER CIRCUIT (E.G. TWO OFFICES PER CIRCUIT).
- NEW RECEPTACLES TO BE COMMERCIAL GRADE LEVITON 5362 OR EQUAL
- PROVIDE SINGLE GANGE BOX AND CONDUIT STUB TO ACCESSIBLE LOCATION FOR EACH WALL-MOUNTED TEL/DATA LOCATION
- TELEPHONE AND DATA CABLING IS NIC

LEGEND

POWER & DATA, DESIGN BUILD BY OTHERS

POWER & DATA FLOOR BOX, DESIGN BUILD BY OTHERS

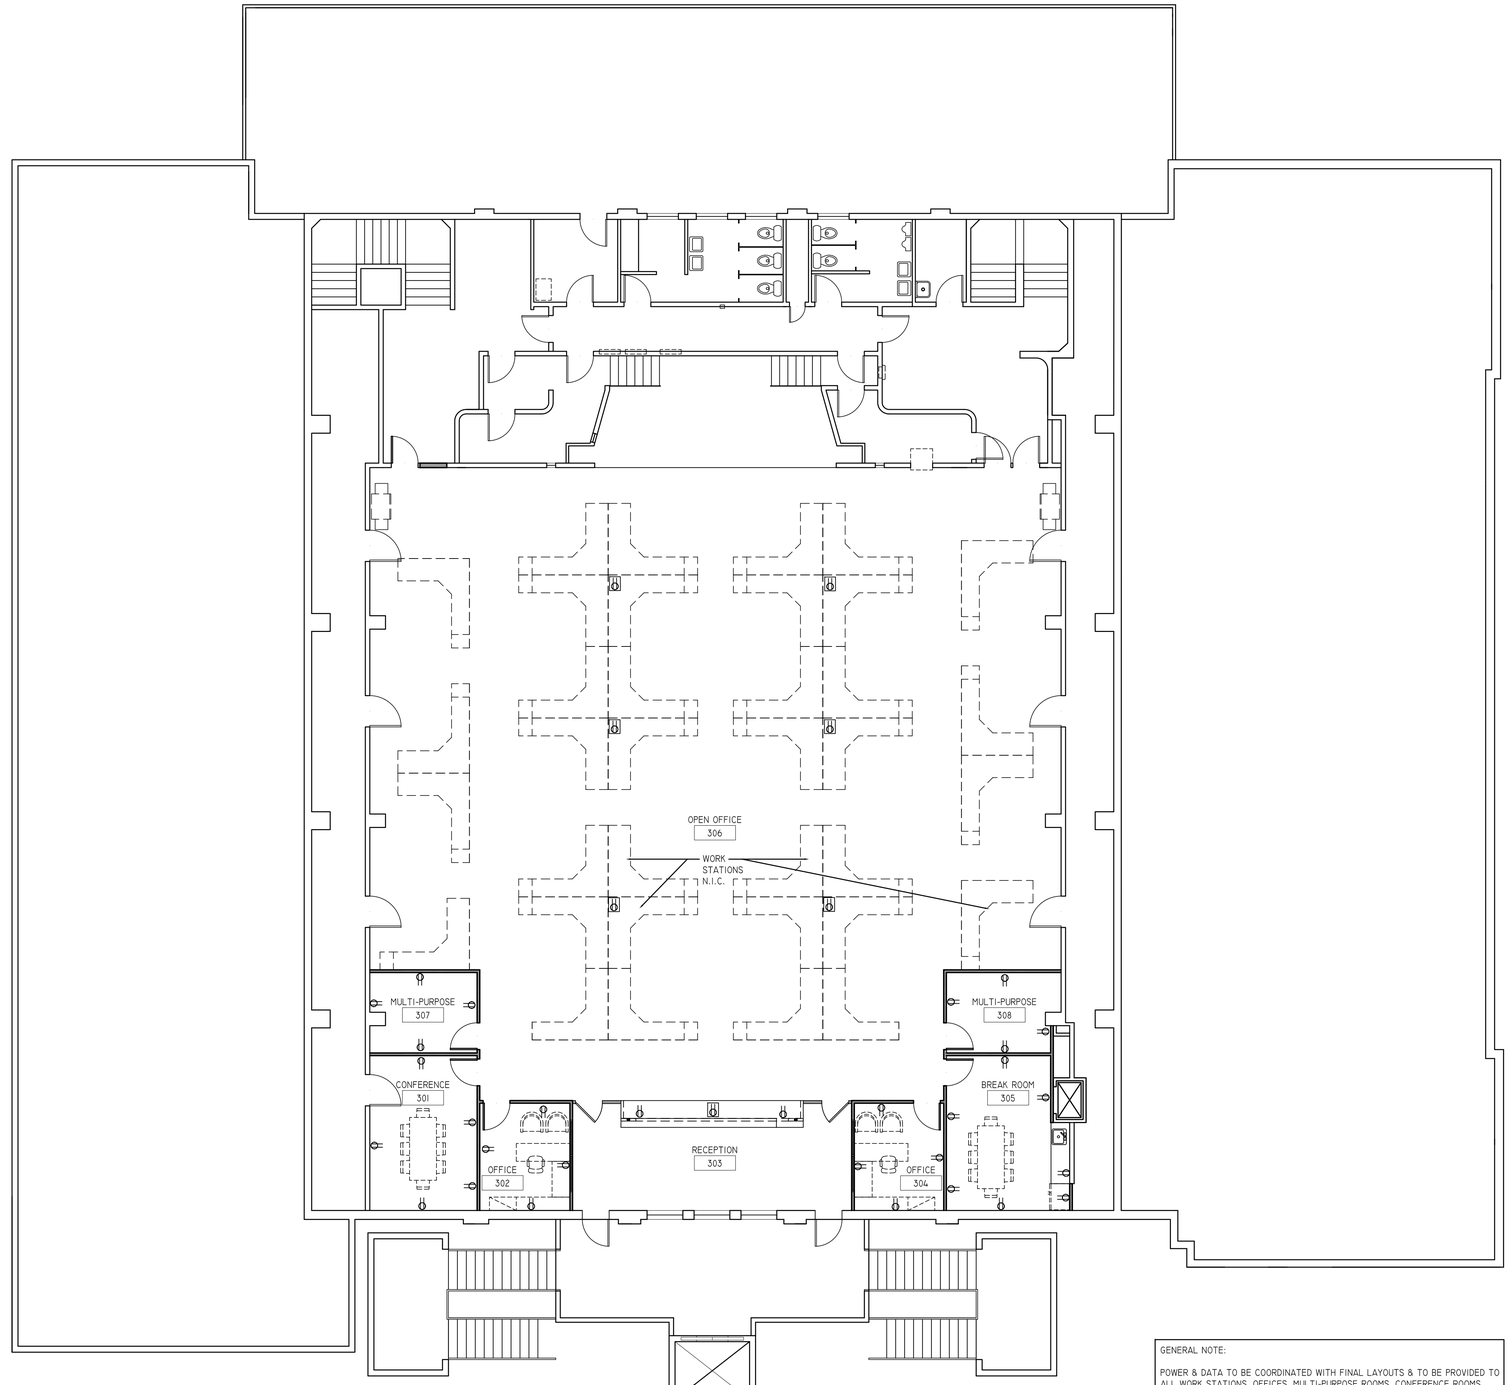

1 FURNITURE FLOOR PLAN

SCALE: 1/8"=1'-0"

0 2' 4' 8' 16'

SCALE: 1/8"=1'-0"

NORTH

GENERAL NOTE:

POWER & DATA TO BE COORDINATED WITH FINAL LAYOUTS & TO BE PROVIDED TO ALL WORK STATIONS, OFFICES, MULTI-PURPOSE ROOMS, CONFERENCE ROOMS, RECEPTION COUNTER & BREAK ROOM AS REQUIRED BY ELECTRICAL CODE. VERIFY QUANTITY & LOCATION OF FLOOR BOXES, POWER & DATA OUTLETS WITH OWNER & FURNITURE DESIGNER.

ORW
OGDEN ROEMER WILKERSON
ARCHITECTURE
WWW.ORWARCHITECTURE.COM
2950 EAST BARNETT ROAD
MEDFORD OR 97504
P 541.779.5237
F 541.772.8472

FOR REFERENCE ONLY

SOUTHERN OREGON UNIVERSITY
BRITT HALL THIRD FLOOR CLASSROOM RENOVATION
ASHLAND, OREGON

POWER, DATA & FURNITURE REFERENCE PLAN

PROJECT	1420-02
DATE	06/03/14

No.	Description	Date

A3.2

© 2013 Ogden Roemer Wilkerson Architecture. This document, and the ideas and designs incorporated herein, as an instrument of professional service, shall remain the property of Ogden Roemer Wilkerson Architecture, and shall not be reproduced, published or used, in whole or in part, for any other project or purpose without the express written authorization of Ogden Roemer Wilkerson Architecture

J:\1420-02_SOU BRITT HALL\DWG\1420-02_FP2_060514.DWG