LEGEND

- NEW WALL
- EXISTING WALL
- EXTENT OF WORK

1
- 1 LAYER 5/8" TYPE X GYP. BD
- 2x4 STUDS @ 16" OC MAX.
- 3" ACOUSTICAL BATT INSULATION
- 1 LAYER 5/8" TYPE X GYP. BD.

2
- 1 LAYER 5/8" TYPE X GYP. BD.
- STUDS @ 16" OC MAX. TO MATCH EXISTING WALL THICKNESS
- 3" ACOUSTICAL BATT INSULATION
- 1 LAYER 5/8" TYPE X GYP. BD.

3
- 1 LAYER 5/8" TYPE X GYP. BD
- 2x4 STUDS @ 16" OC MAX.

NOTES:

- OCCUPANCY USE TO REMAIN (ASSEMBLY/OPEN OFFICE)

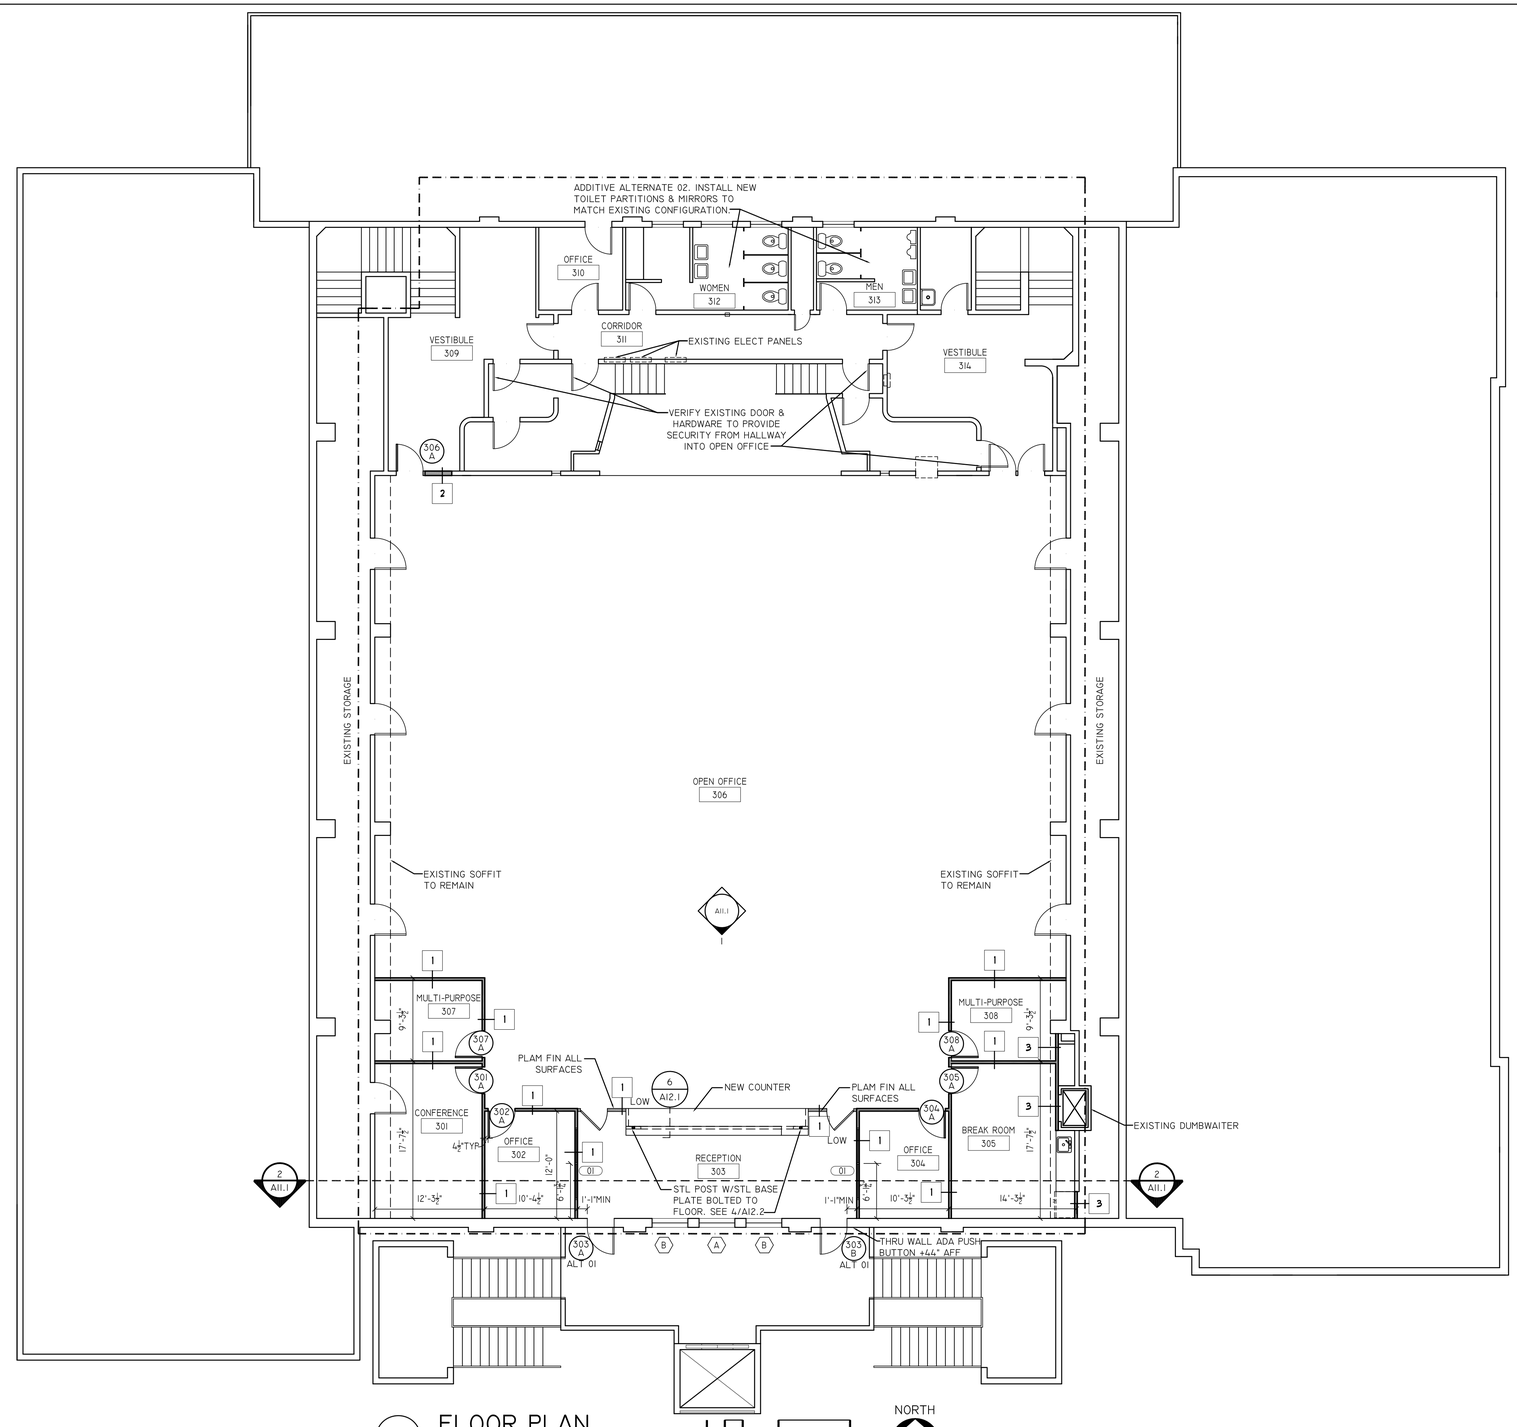

1 FLOOR PLAN

SCALE: 1/8"=1'-0"

0 2' 4' 8' 16'

SCALE: 1/8"=1'-0"

ORW
OGDEN ROEMER WILKERSON
ARCHITECTURE
WWW.ORWARCHITECTURE.COM
2950 EAST BARNETT ROAD
MEDFORD OR 97504
P 541.779.5237
F 541.772.8472

REGISTERED ARCHITECT
JAMES C. ROEMER
4066
Cn=Jim Roemer, o=ORW Architecture, ou, email=jim@orwarch.com, c=US
MEDFORD, OREGON
STATE OF OREGON

SOUTHERN OREGON UNIVERSITY
BRITT HALL THIRD FLOOR CLASSROOM RENOVATION
ASHLAND, OREGON

FLOOR PLAN

PROJECT	1420-02
DATE	06/03/14

No.	Description	Date

A3.1

© 2013 Ogden Roemer Wilkerson Architecture. This document, and the ideas and designs incorporated herein, as an instrument of professional service, shall remain the property of Ogden Roemer Wilkerson Architecture, and shall not be reproduced, published or used, in whole or in part, for any other project or purpose without the express written authorization of Ogden Roemer Wilkerson Architecture

J:\1420-02_SOU BRITT HALL\DWG\1420-02_FP1.DWG