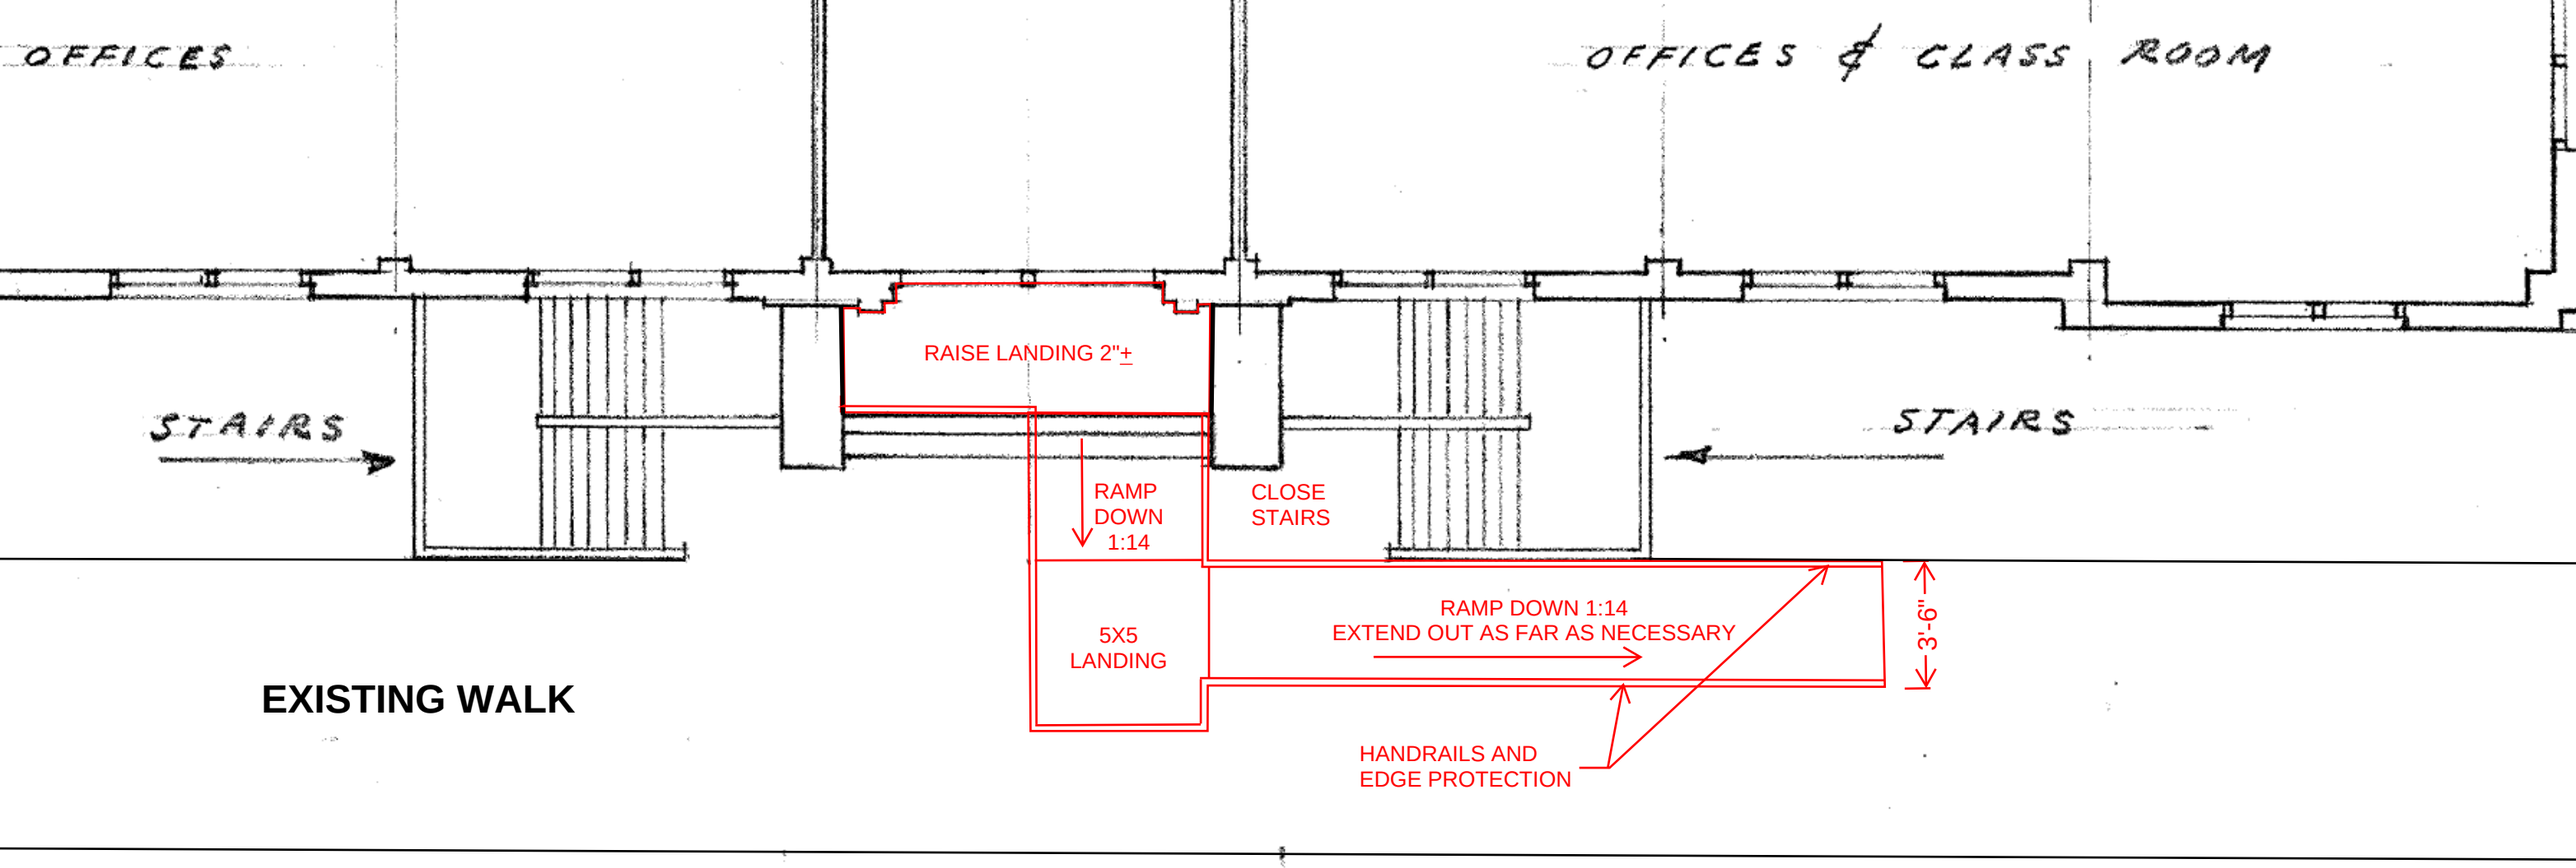

LANGTON HALL TEMPORARY ACCESSIBLE RAMP SKETCH (ADDENDUM 01)