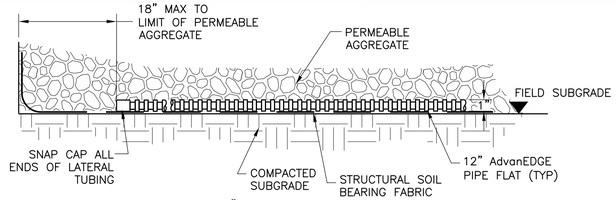

12" FLAT DRAIN

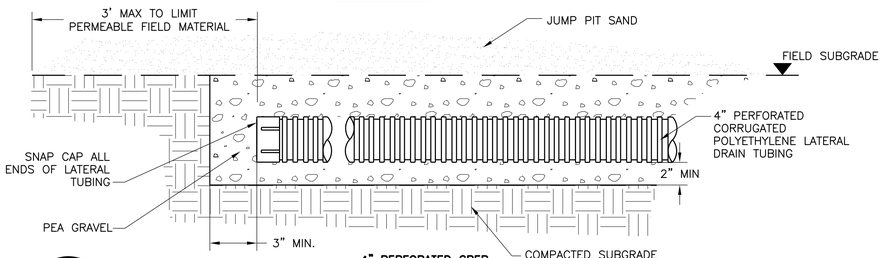

4" PERFORATED CPEP

1 / F-7.2 SUBSURFACE DRAINAGE LATERAL

NOT TO SCALE

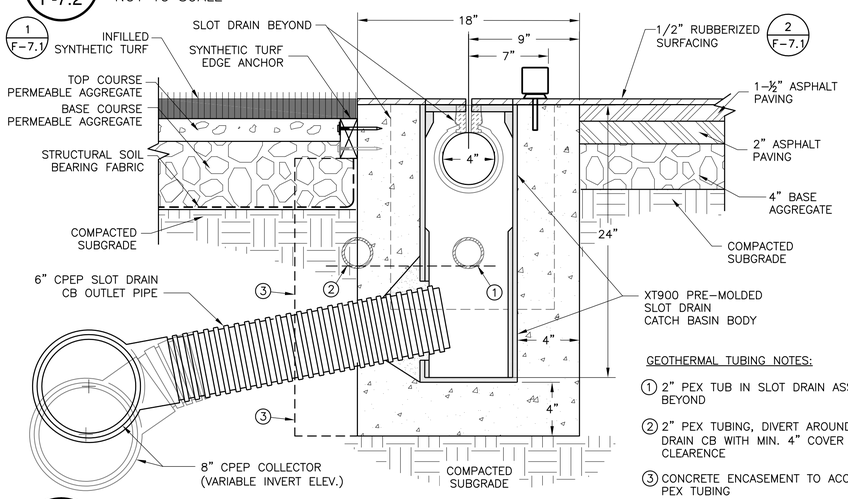

GEOTHERMAL TUBING NOTES:

1. 2" PEX TUB IN SLOT DRAIN ASSEMBLY BEYOND
2. 2" PEX TUBING, DIVERT AROUND SLOT DRAIN CB WITH MIN. 4" COVER AND CLEARENCE
3. CONCRETE ENCASEMENT TO ACCOMODATE PEX TUBING

2 / F-7.2 SLOT DRAIN CATCH BASIN

NOT TO SCALE

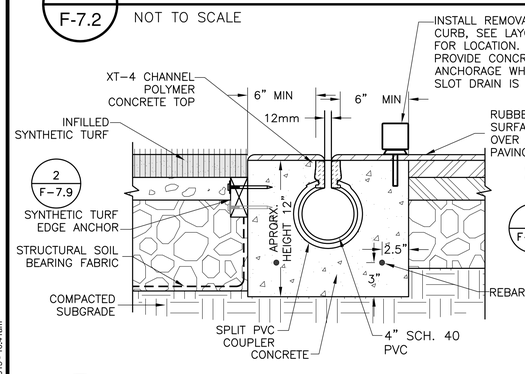

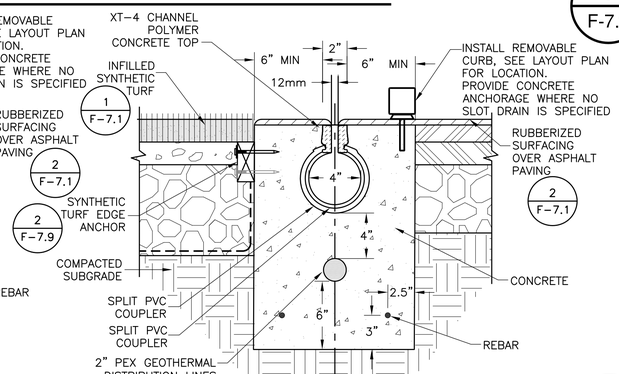

BASE BID ALTERNATE BID

3 / F-7.2 SLOT DRAIN

NOT TO SCALE

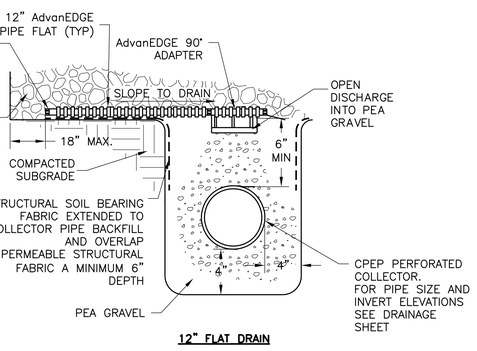

12" FLAT DRAIN

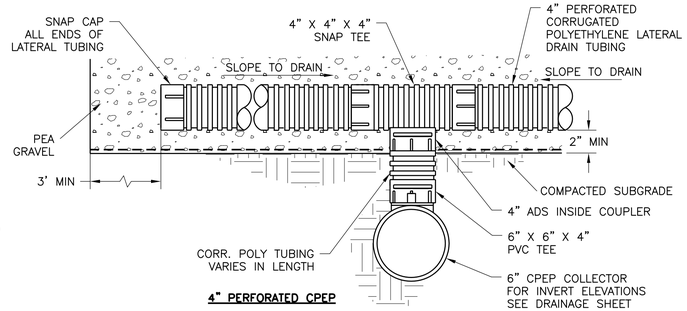

4" PERFORATED CPEP

4 / F-7.2 SUBSURFACE DRAINAGE DROP CONNECTION

NOT TO SCALE

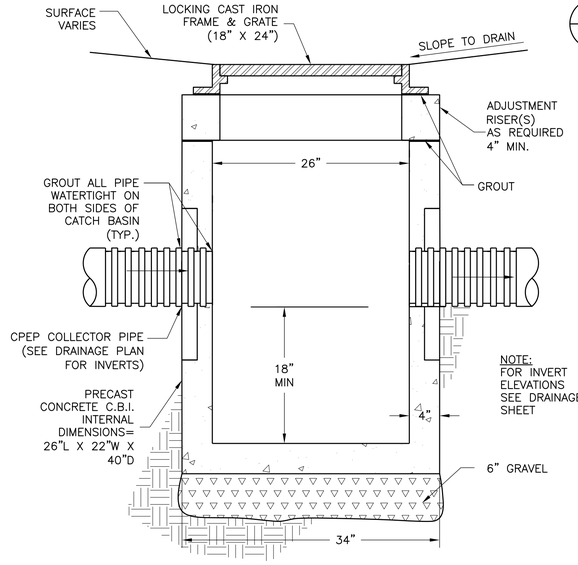

NOTE: FOR INVERT ELEVATIONS SEE DRAINAGE SHEET

5 / F-7.2 TYPE 1 CATCH BASIN

NOT TO SCALE

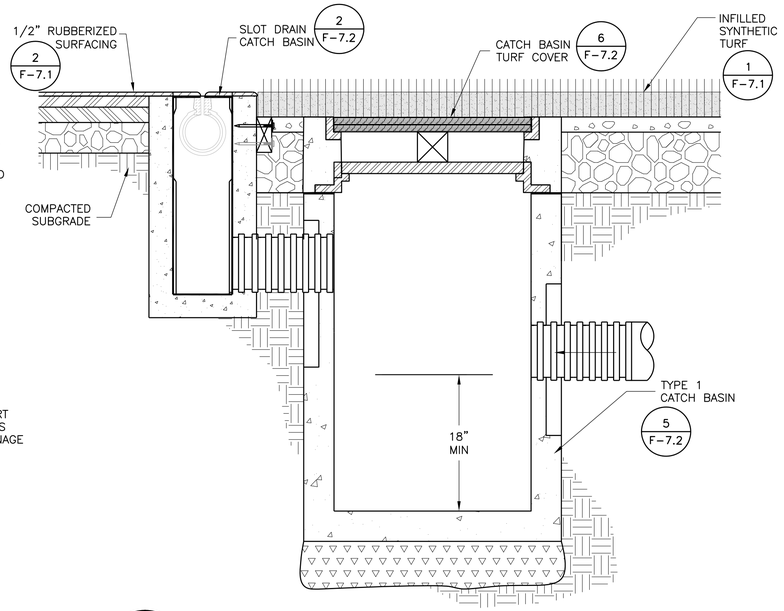

7 / F-7.2 SLOT DRAIN CATCH BASIN CONNECTION

NOT TO SCALE

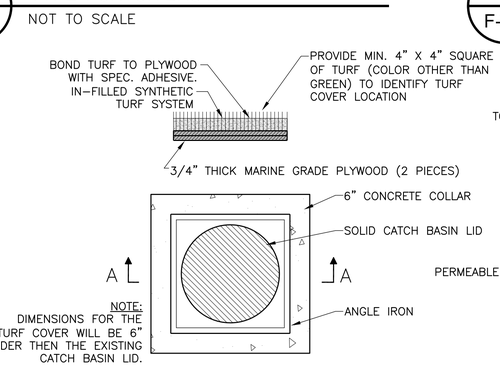

NOTE: DIMENSIONS FOR THE TURF COVER WILL BE 6" WIDER THEN THE EXISTING CATCH BASIN LID.

6 / F-7.2 UTILITY BOX OR CATCH BASIN TURF COVER

NOT TO SCALE

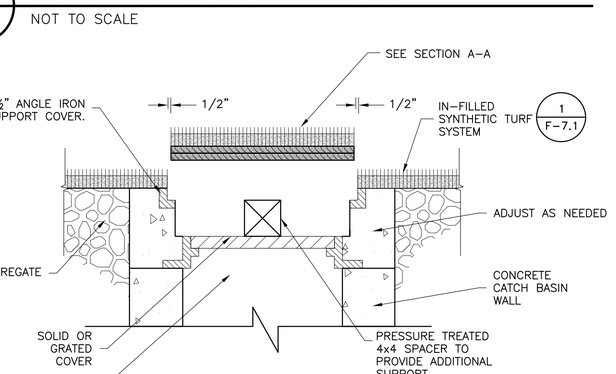

AUSLAND GROUP
www.AuslandGroup.com
Ashland 541.482.0923
Eugene 541.345.1094
Grants Pass 541.476.3788
Medford 541.773.3387

DA HOGAN
119 1st Avenue South, Suite 310 Seattle, Washington 98104
p. 206.285.0400 f. 206.285.0400

Drawn By: CPW, JS | Director Decision Date: N.A.
Designed By: EJG | First Submittal Date: 01-07-2015
Checked By: EJG, RSH | Second Submittal Date:
Approved: | City Approval Date:
Rev 1 By:
Rev 2 By:
Rev 3 By:
As-Built

OREGON TECH TRACK AND SOCCER PROJECT
CONSTRUCTION DOCUMENTS
MAP NO. 38-09-00, TAX LOT 4900
3201 CAMPUS DRIVE, KLAMATH FALLS, OREGON
CITY PROJECT NO. OIT-270-P-13-17

VERIFY SCALES
ORIGINAL DRAWING SIZE IS 24X36 ON 24"
IF NOT ONE INCH ON THIS SHEET, ADJUST SCALES ACCORDINGLY

REGISTERED LANDSCAPE ARCHITECT
548
ROBERT HARDING
OREGON
05/31/15

SHEET
F-7.2
DRAINAGE DETAILS

Drawing name: K:\Files\Current Project Files\Oregon Institute of Technology\Drawings\F-7.2 Drainage Details.dwg
Plot Date: Jan 06, 2015 - 10:41am

COPYRIGHT © 2015. THIS DOCUMENT, AND THE IDEAS AND DESIGNS INCORPORATED HEREIN, AS AN INSTRUMENT OF PROFESSIONAL SERVICE, IS THE PROPERTY OF AUSLAND GROUP AND IS NOT TO BE USED, IN WHOLE OR PART, FOR ANY OTHER PROJECT WITHOUT THE WRITTEN AUTHORIZATION OF AUSLAND GROUP.

AUSLAND PROJECT NO: 14-0708