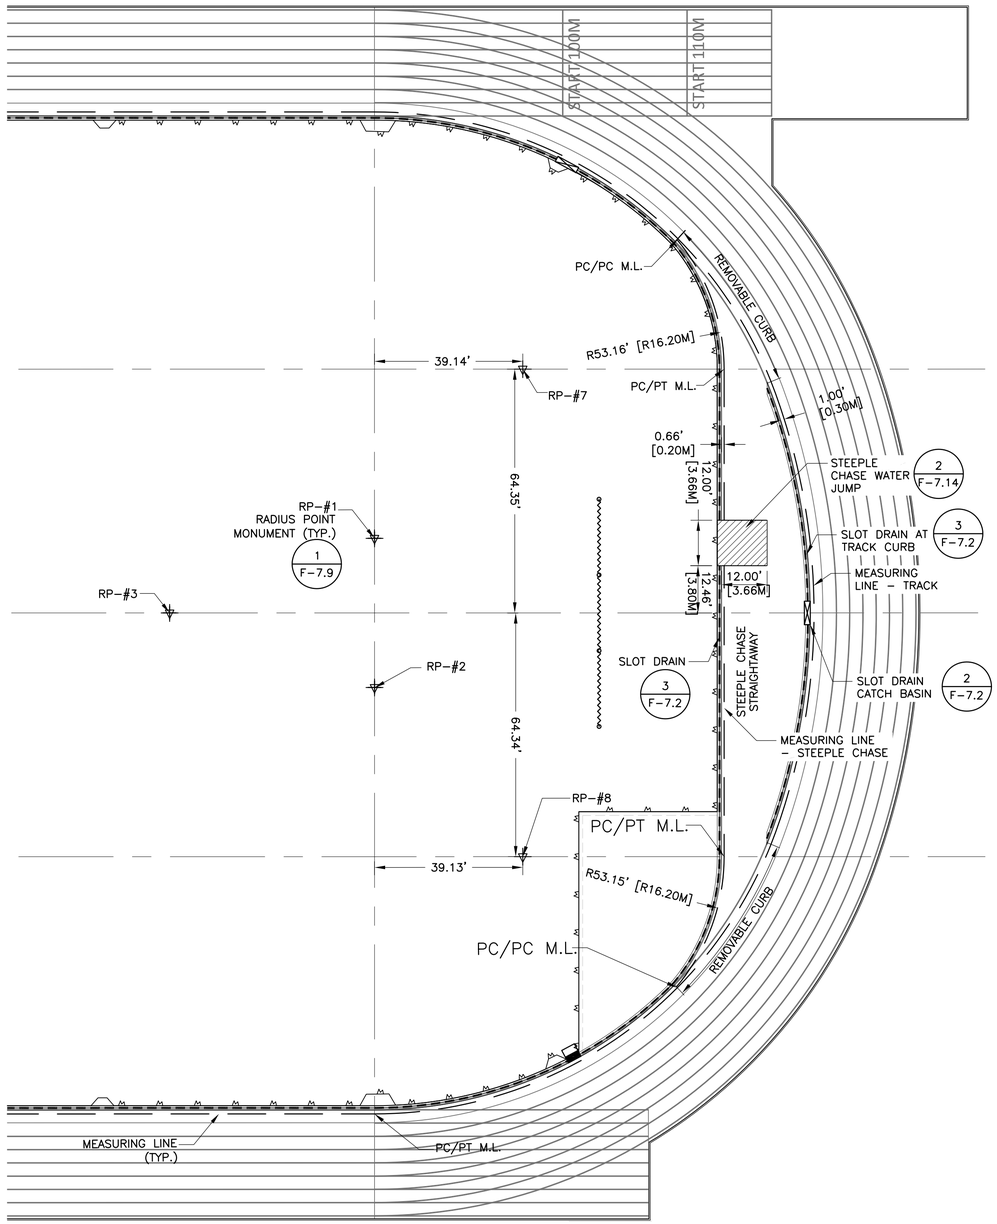

1 F-7.14 STEEPLE CHASE LAYOUT PLAN

NOT TO SCALE

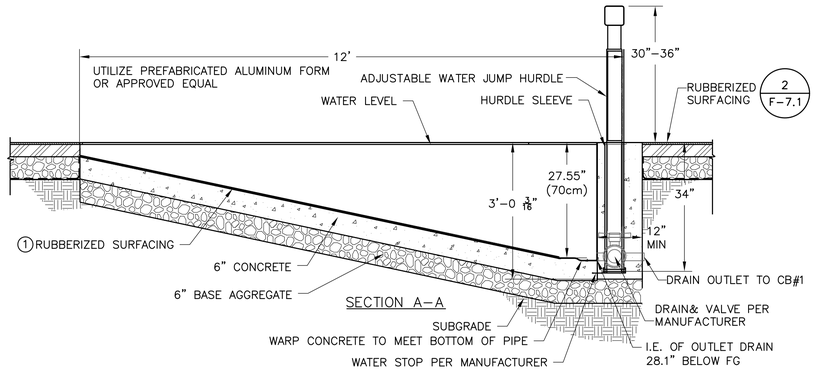

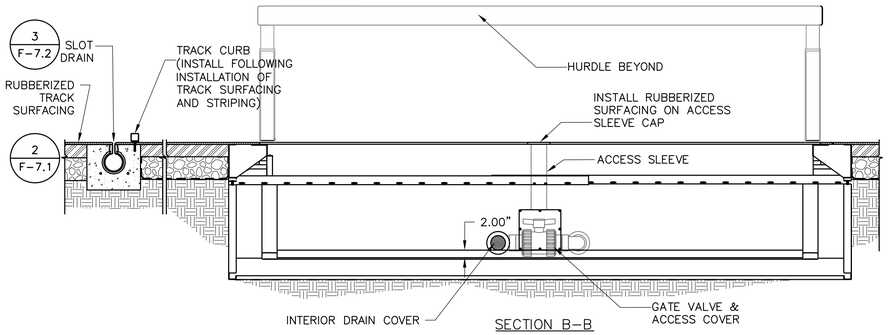

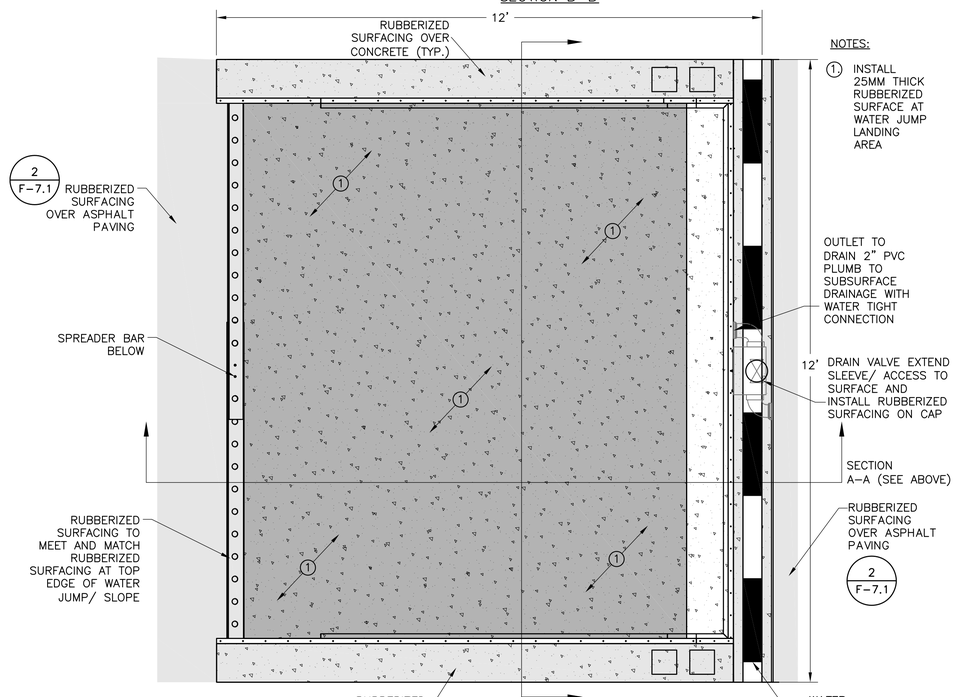

2 F-7.14 STEEPLE CHASE DETAIL

NOT TO SCALE

AUSLAND GROUP
www.AuslandGroup.com
Ashland 541.482.0923
Eugene 541.345.1094
Grants Pass 541.476.3788
Medford 541.773.3387

DA HOGAN
119 1st Avenue South, Suite 110
Seattle, Washington 98104
p. 206.285.0400
f. 206.285.0480

Director Decision Date: N.A.
First Submittal Date: 01-07-2015
Second Submittal Date:
City Approval Date:

Drawn By: CPW, JS
Designed By: EJG
Checked By: EJG, RSH
Approved:

	By:	Date:
Rev 1		
Rev 2		
Rev 3		
As-Built		

OREGON TECH TRACK AND SOCCER PROJECT

CONSTRUCTION DOCUMENTS

MAP NO. 38-09-00, TAX LOT 4900
3201 CAMPUS DRIVE, KLAMATH FALLS, OREGON
CITY PROJECT NO. OIT-270-P-13-17

VERIFY SCALES
ORIGINAL DRAWING BAR IS ONE INCH ON
IF NOT ONE INCH ON THIS SHEET, ADJUST SCALES ACCORDINGLY

REGISTERED 548 ROBERT HARDING OREGON 05/31/15 LANDSCAPE ARCHITECT

SHEET
F-7.14
FIELD EVENT DETAILS

Drawing name: K:\Files\Current Project Files\Oregon Institute of Technology\Drawings\F-7.14 Field Event Details.dwg
Plot Date: Jan 02, 2015 - 3:50pm

COPYRIGHT © 2015. THIS DOCUMENT, AND THE IDEAS AND DESIGNS INCORPORATED HEREIN, AS AN INSTRUMENT OF PROFESSIONAL SERVICE, IS THE PROPERTY OF AUSLAND GROUP AND IS NOT TO BE USED, IN WHOLE OR PART, FOR ANY OTHER PROJECT WITHOUT THE WRITTEN AUTHORIZATION OF AUSLAND GROUP.

AUSLAND PROJECT NO: 14-0708