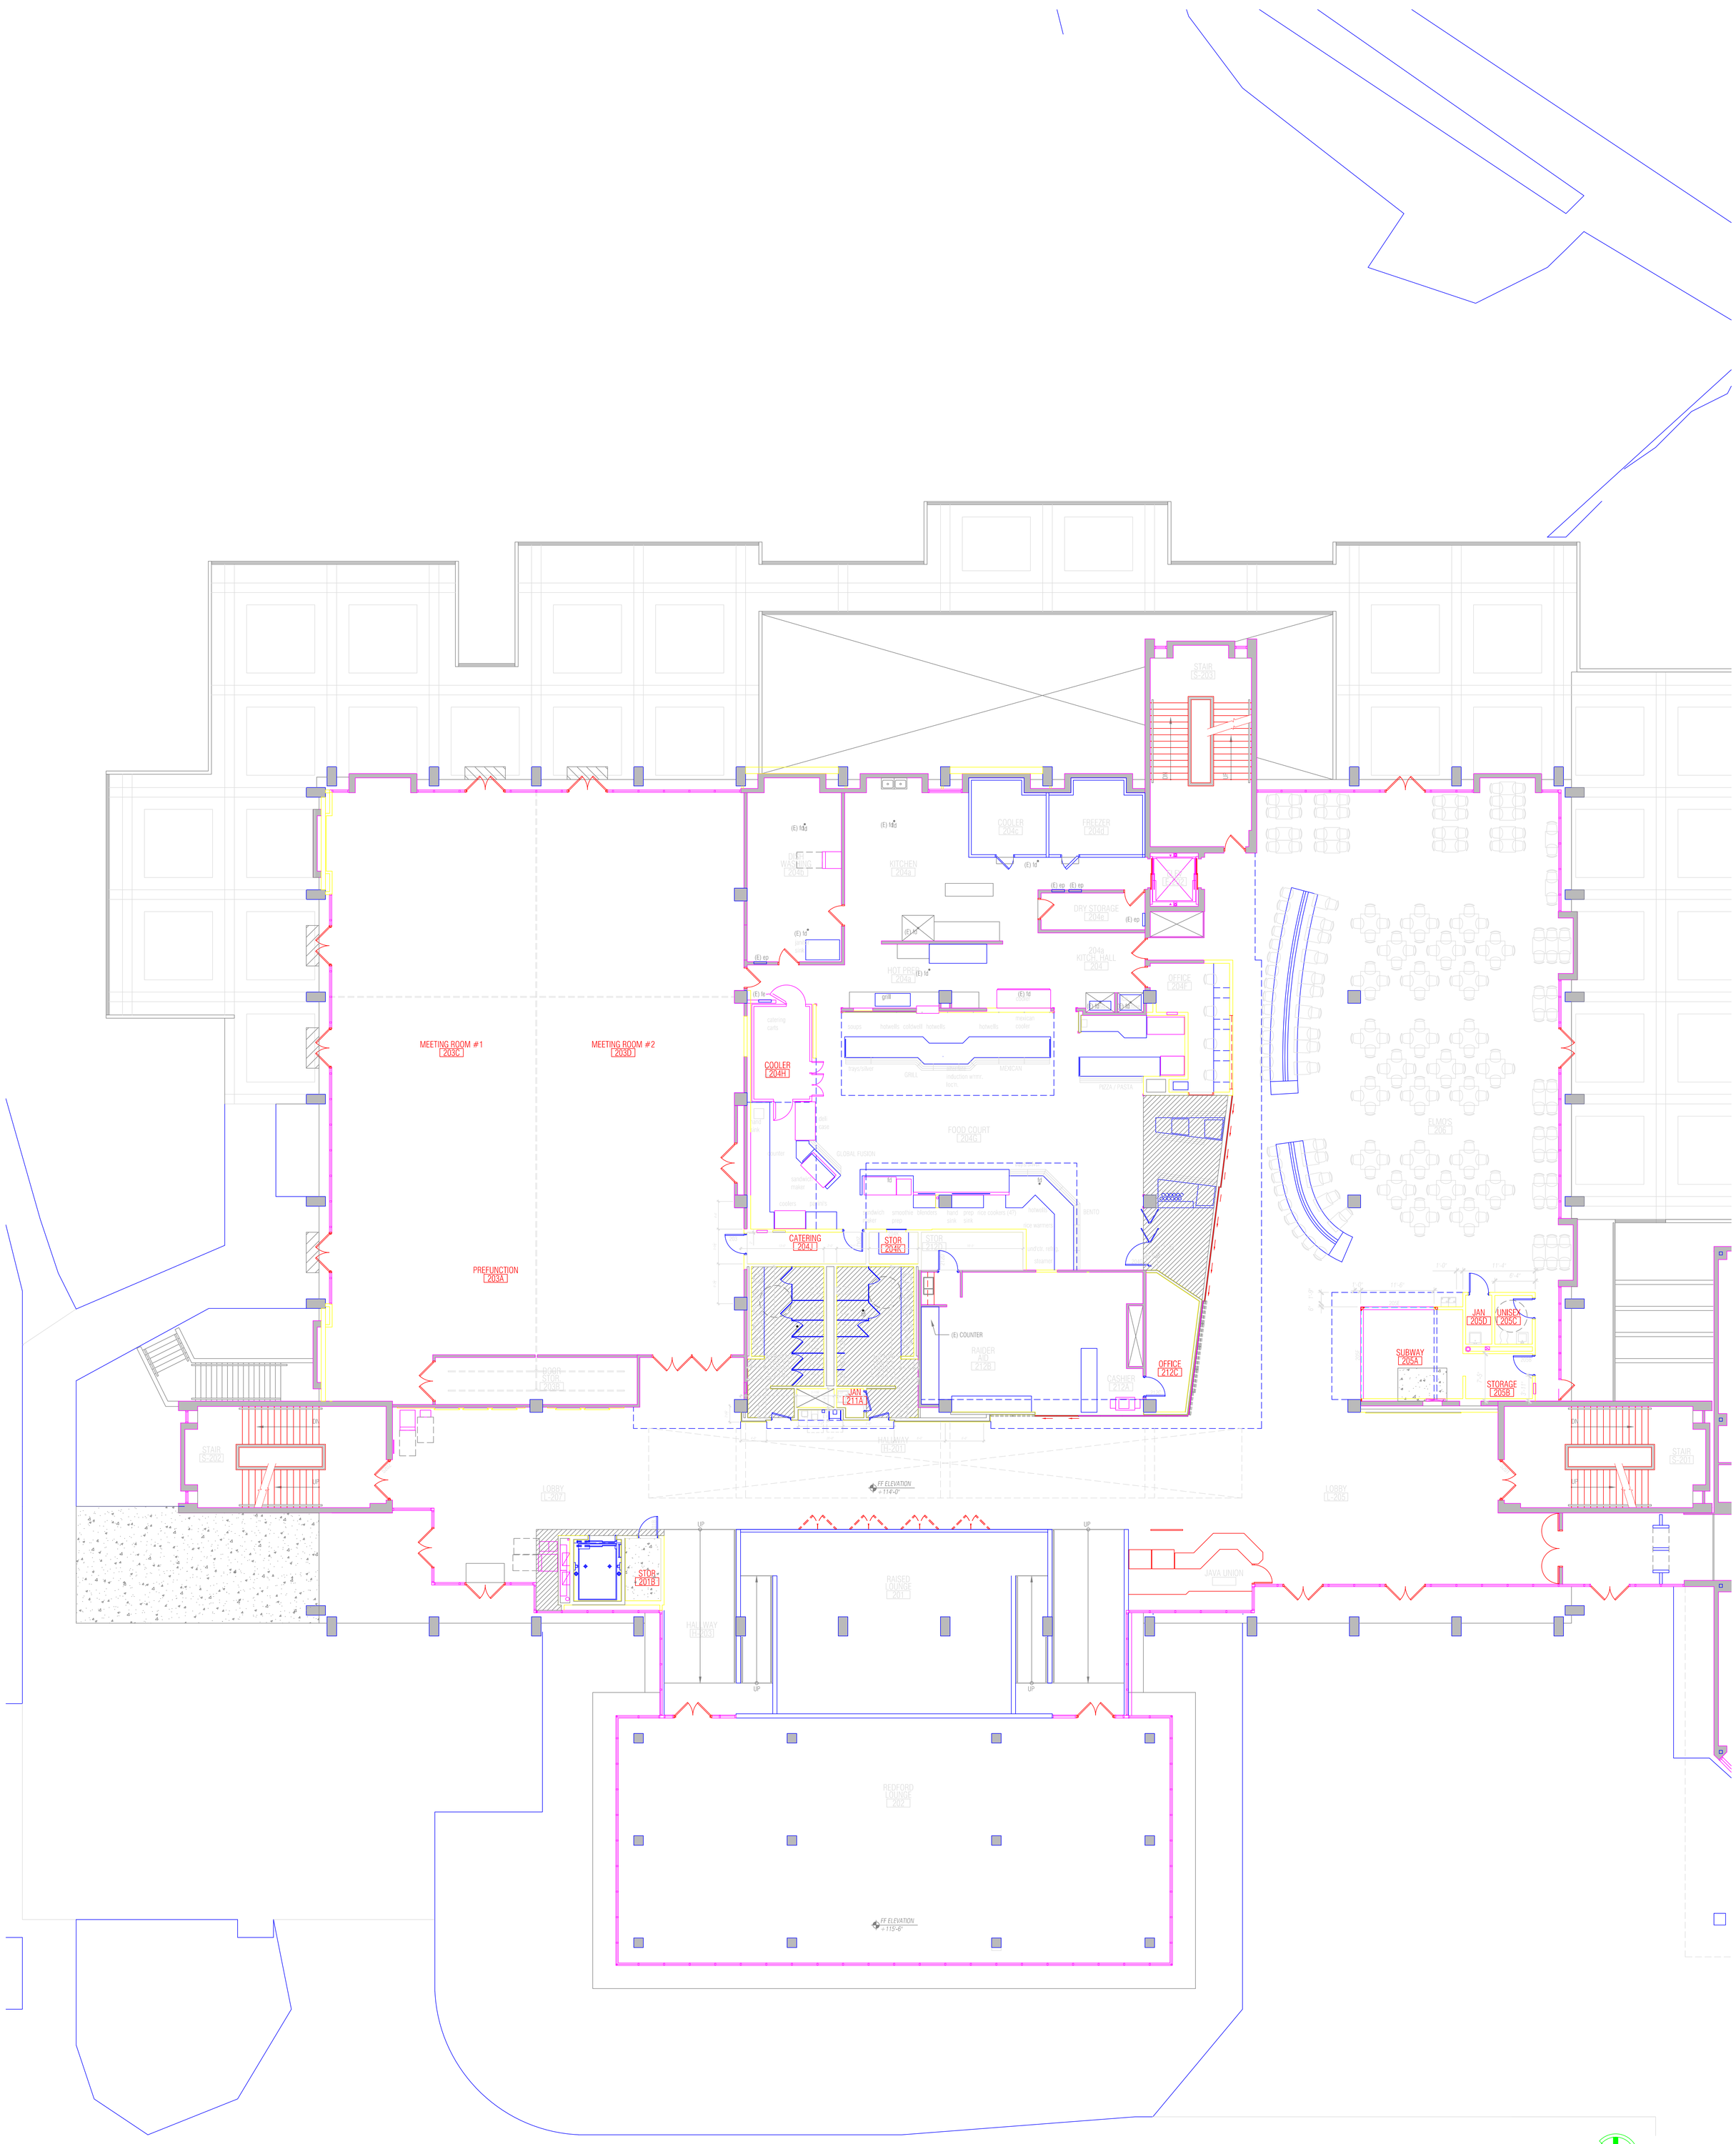

level 02

1.28.04

southern oregon university
stevenson union

opsis architecture LLP
1202 nw 17th avenue
portland, oregon 97209
v: 503.525.9511
f: 503.525.0440